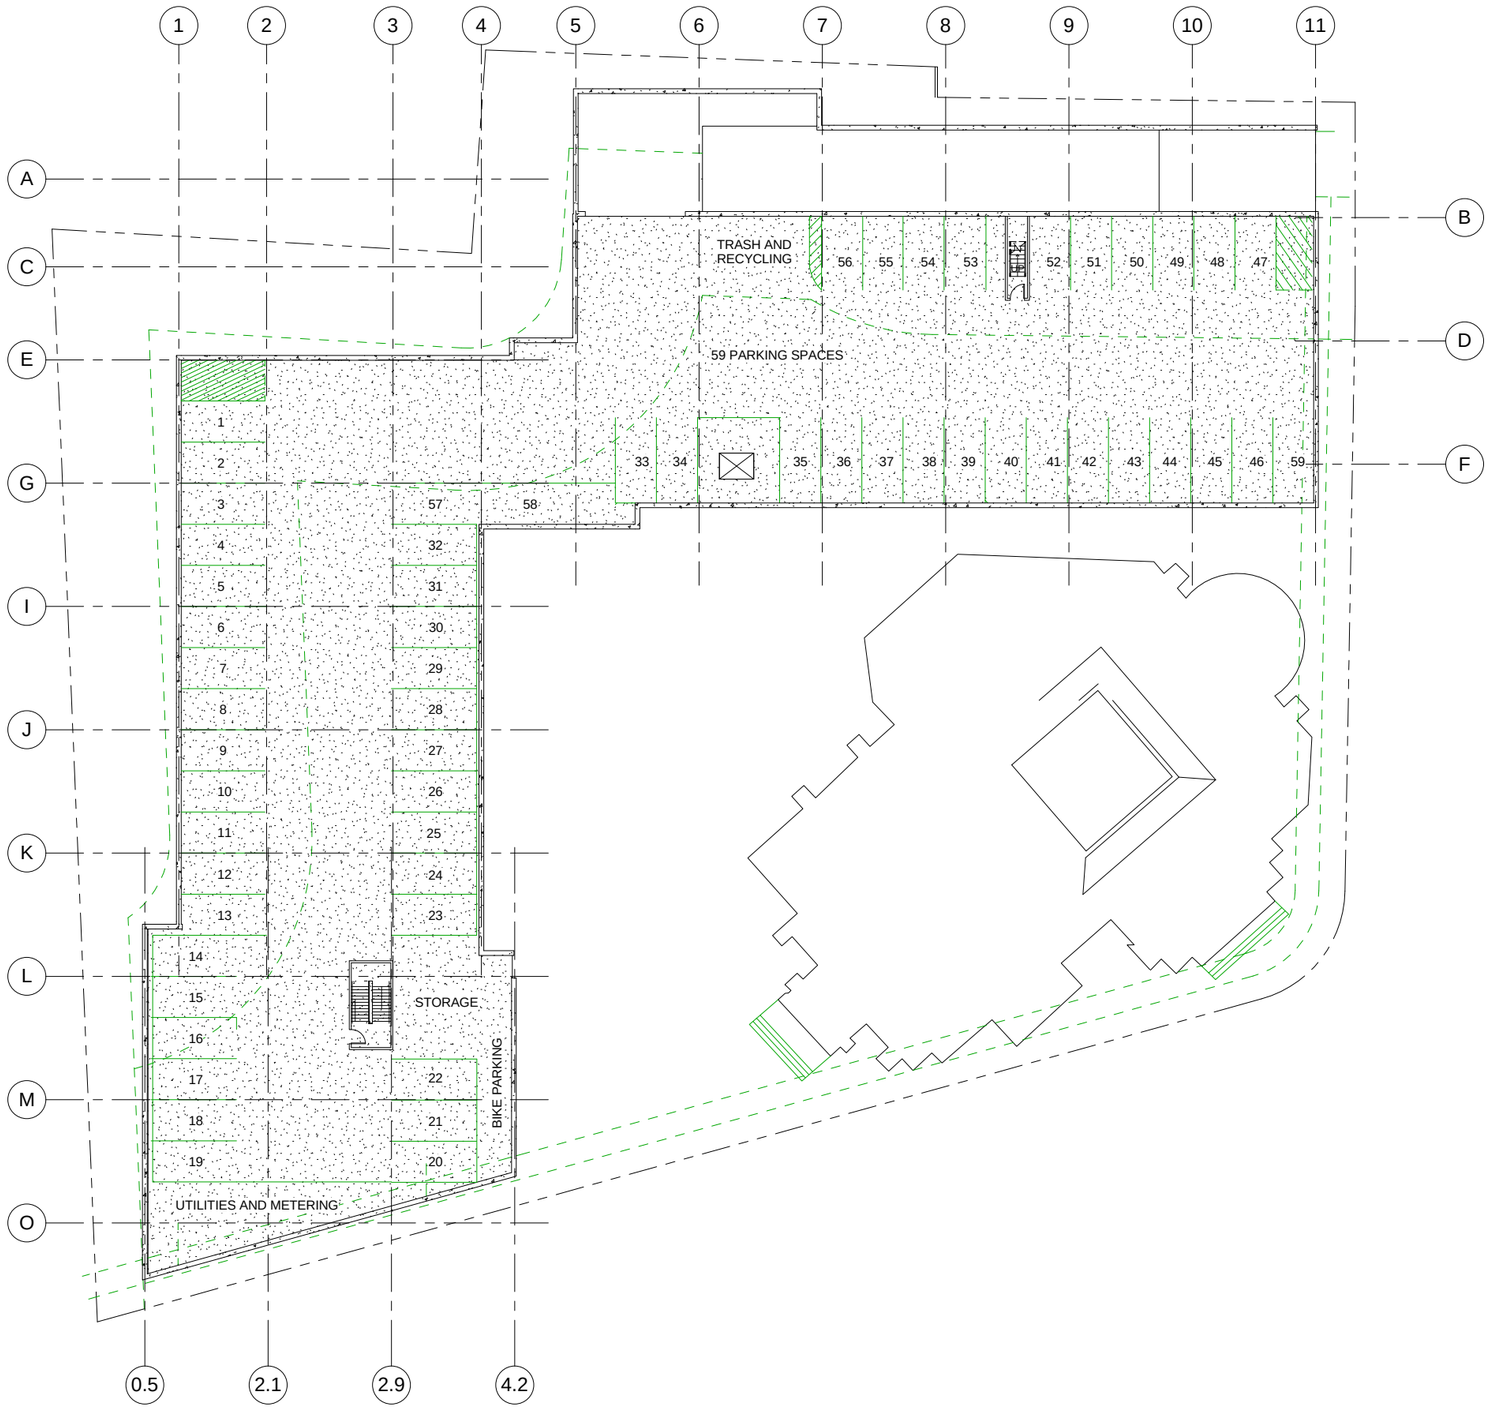

1 Garage
1/16" = 1'-0"

oaktree

Consultant
Address
Address
Phone
Fax
e-mail

Consultant
Address
Address
Phone
Fax
e-mail

Consultant
Address
Address
Phone
Fax
e-mail

Consultant
Address
Address
Phone
Fax
e-mail

Consultant
Address
Address
Phone
Fax
e-mail

No.	Description	Date

Oaktree Development

Cambridge/St James

Garage Plan

Project number	STJAMES
Date	June 10, 2009
Drawn by	Author
Checked by	Checker

A2.00

Scale	1/16" = 1'-0"

6/9/2009 4:22:54 PM