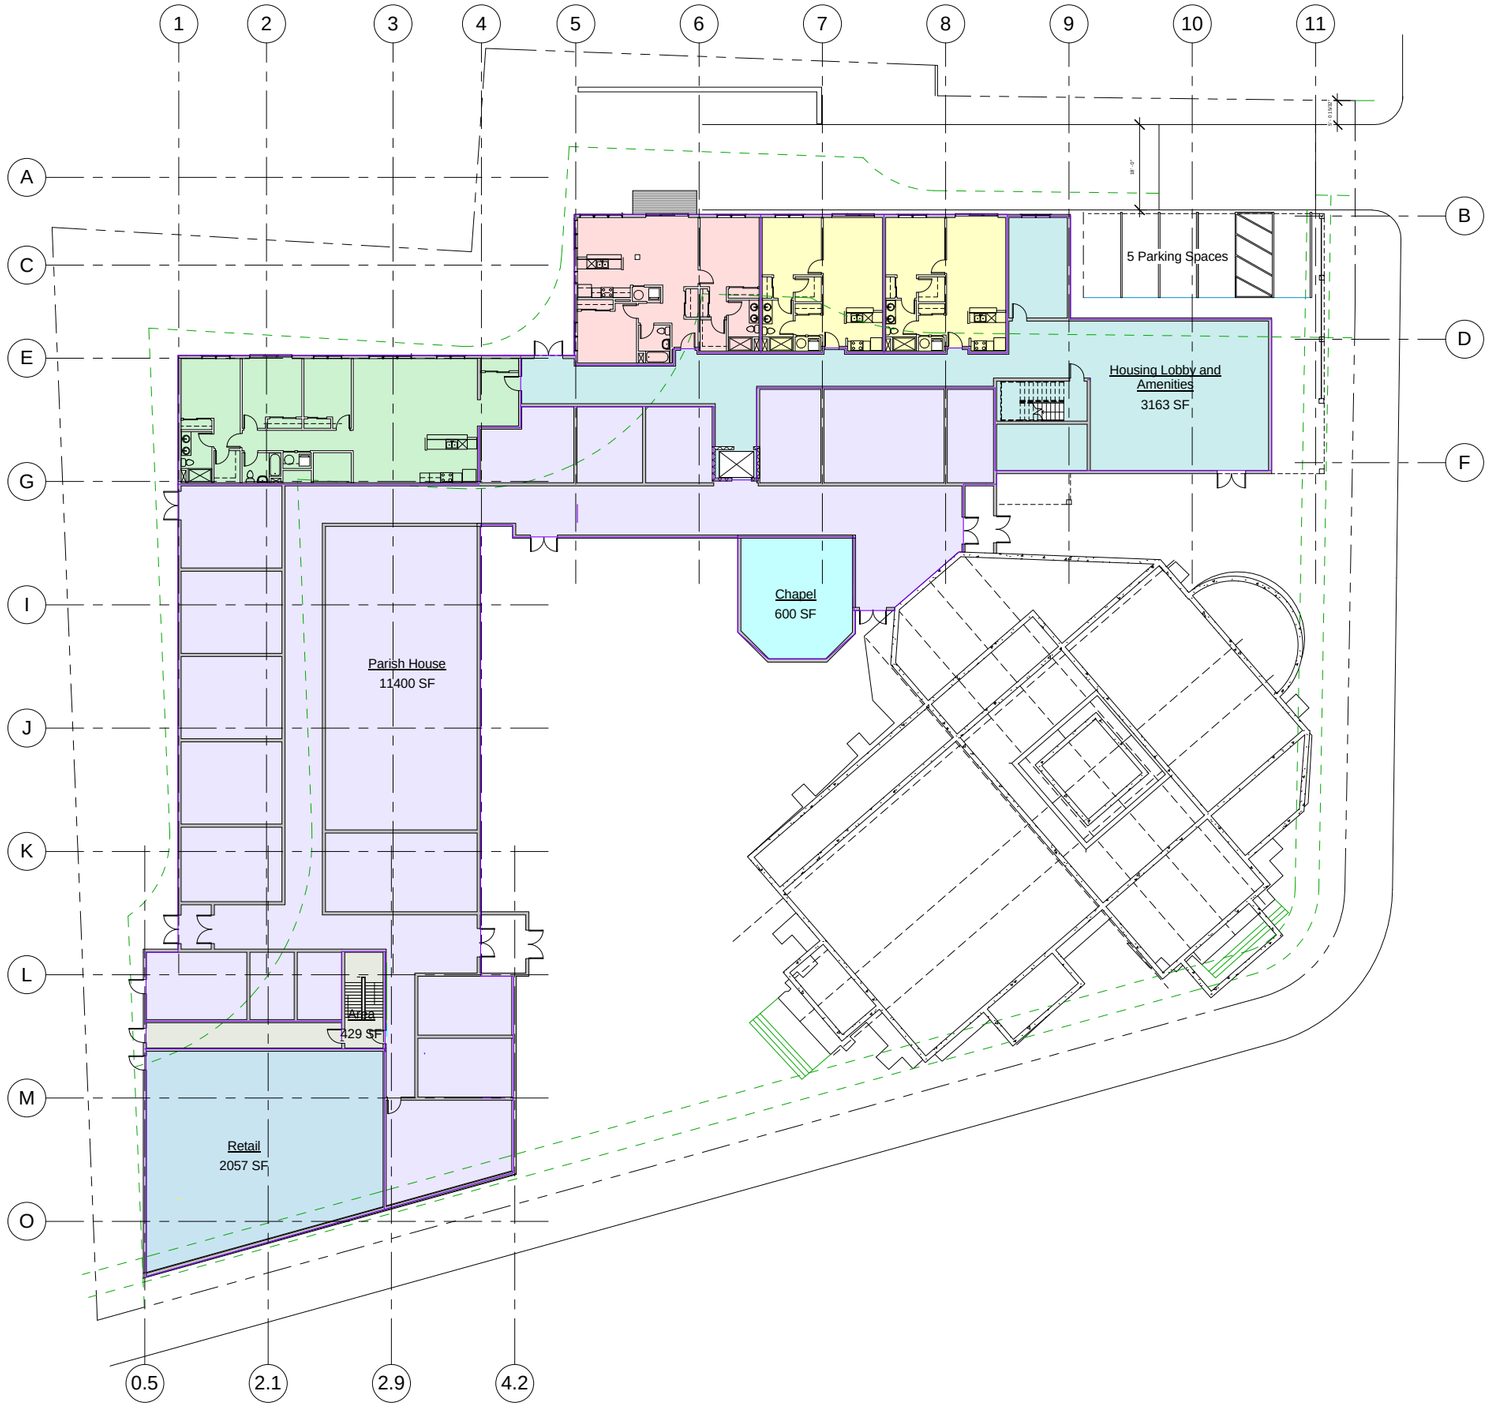

1 Level 1
1/16" = 1'-0"

oaktree

Consultant
Address
Address
Phone
Fax
e-mail

Consultant
Address
Address
Phone
Fax
e-mail

Consultant
Address
Address
Phone
Fax
e-mail

Consultant
Address
Address
Phone
Fax
e-mail

Consultant
Address
Address
Phone
Fax
e-mail

No.	Description	Date

Oaktree Development

Cambridge/St James

Ground Floor Lease Plan

Project number	STJAMES
Date	June 10, 2009
Drawn by	ME
Checked by	PT

LP2.01

Scale	1/16" = 1'-0"

6/9/2009 4:23:07 PM