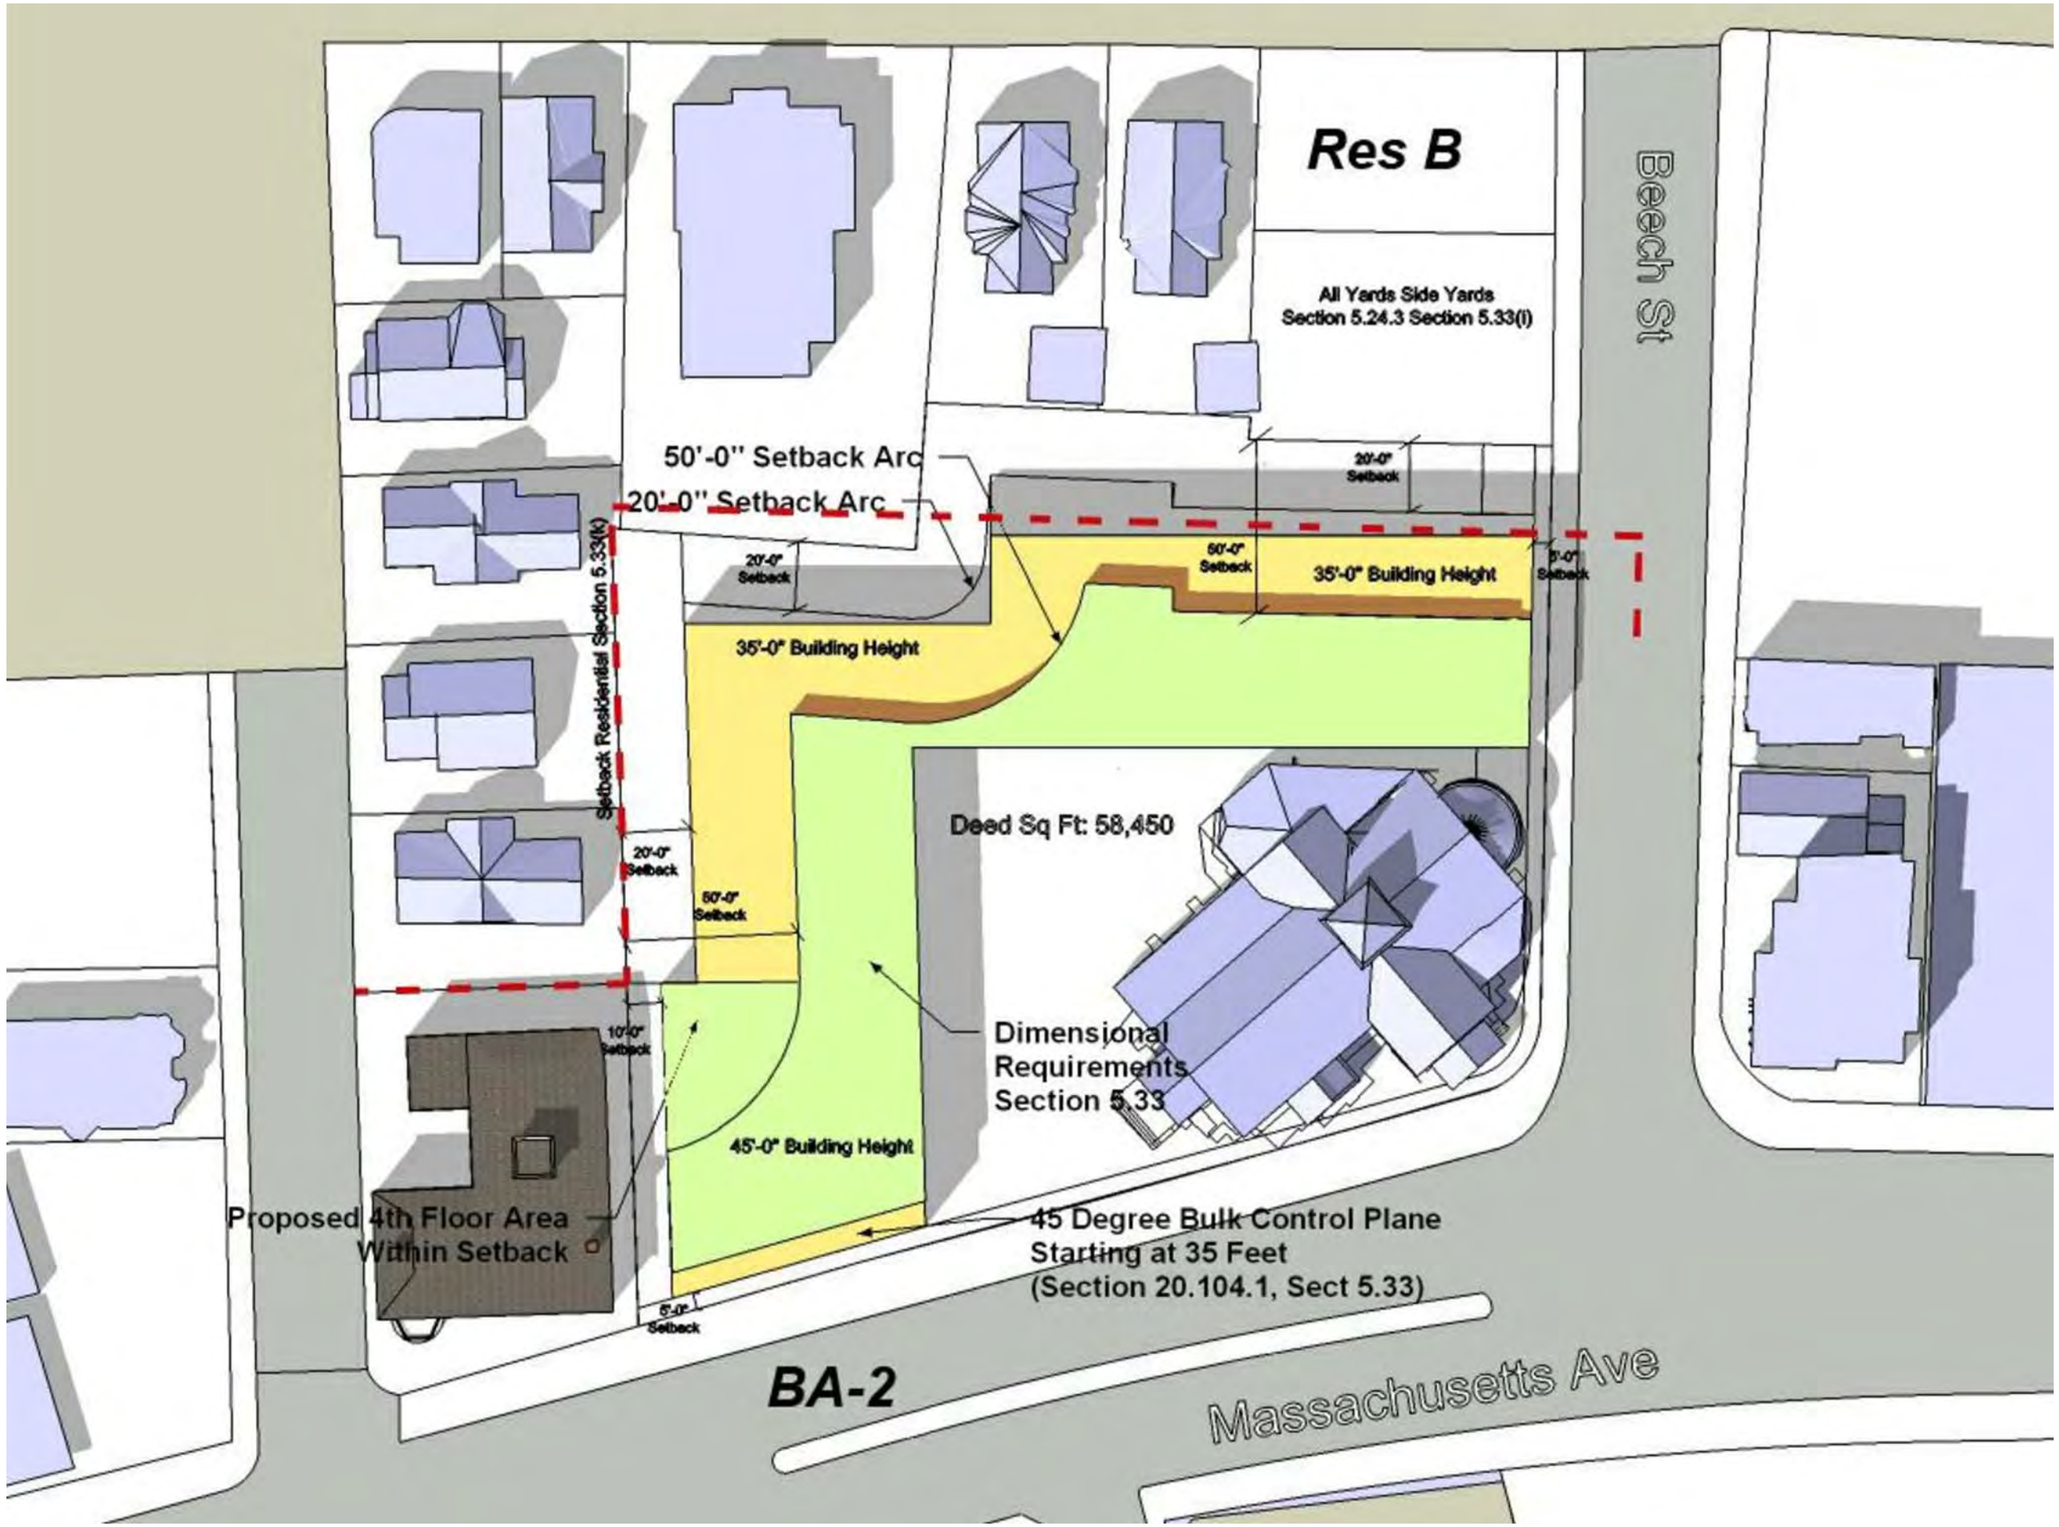

oaktree

Consultant
Address
Address
Phone
Fax
e-mail

Consultant
Address
Address
Phone
Fax
e-mail

Consultant
Address
Address
Phone
Fax
e-mail

Consultant
Address
Address
Phone
Fax
e-mail

Consultant
Address
Address
Phone
Fax
e-mail

No.	Description	Date

Oaktree Development

Cambridge/St James

Zoning Plan

Project number	STJAMES
Date	June 10, 2009
Drawn by	Author
Checked by	Checker

Z.101

Scale

6/9/2009 4:32:31 PM